NOTES

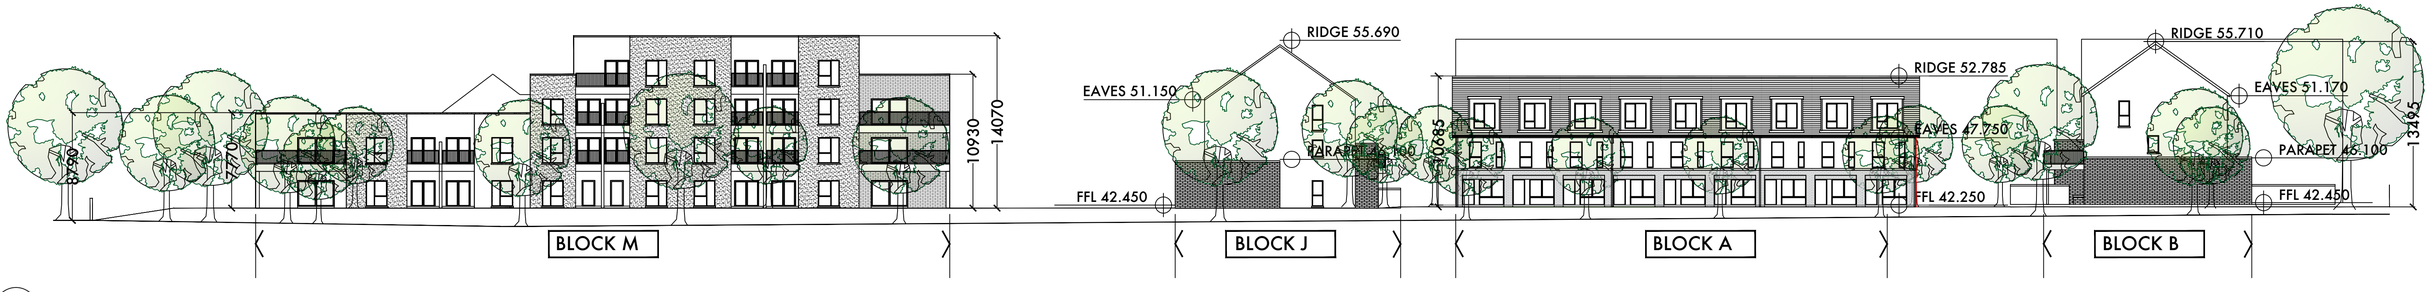

04 1005 Site Elevation - South
1:250

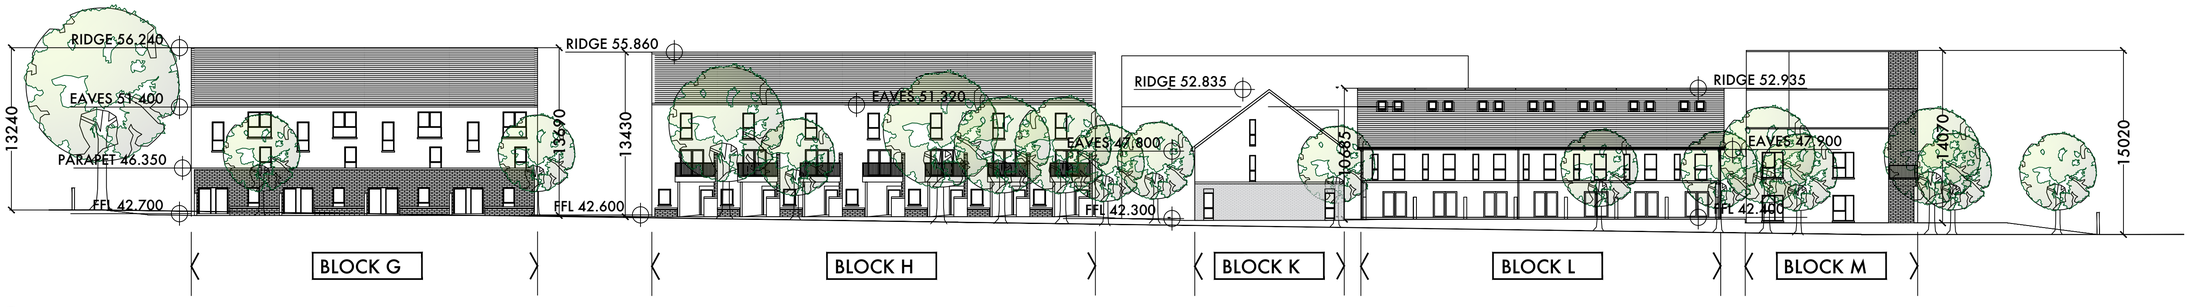

03 1005 Site Elevation - West
1:250

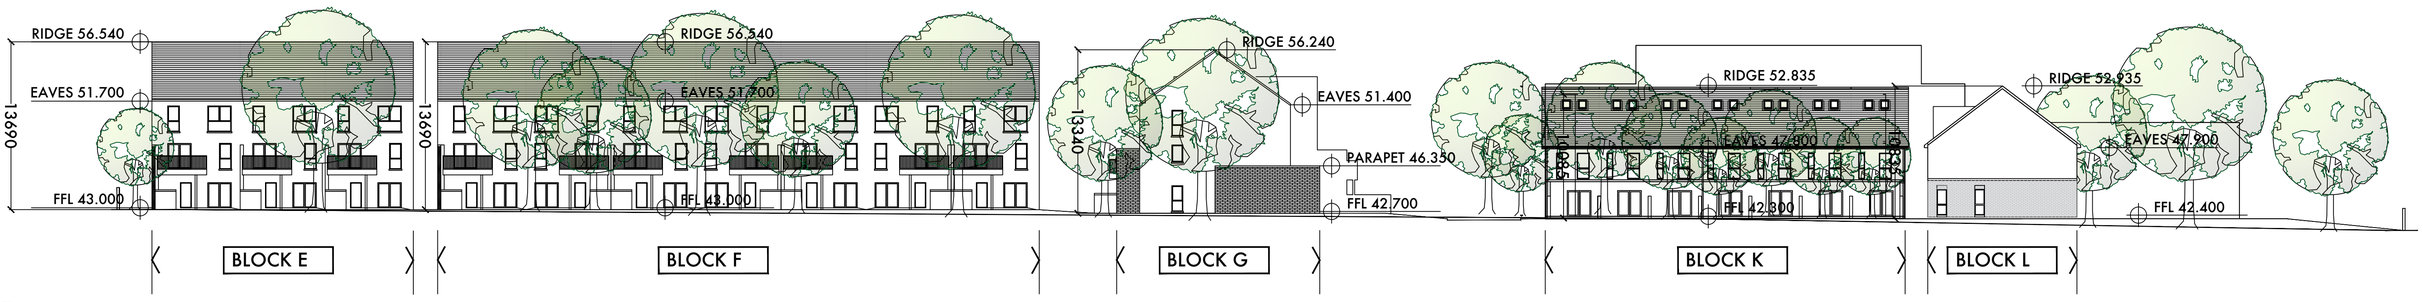

02 1005 Site Elevation - North
1:250

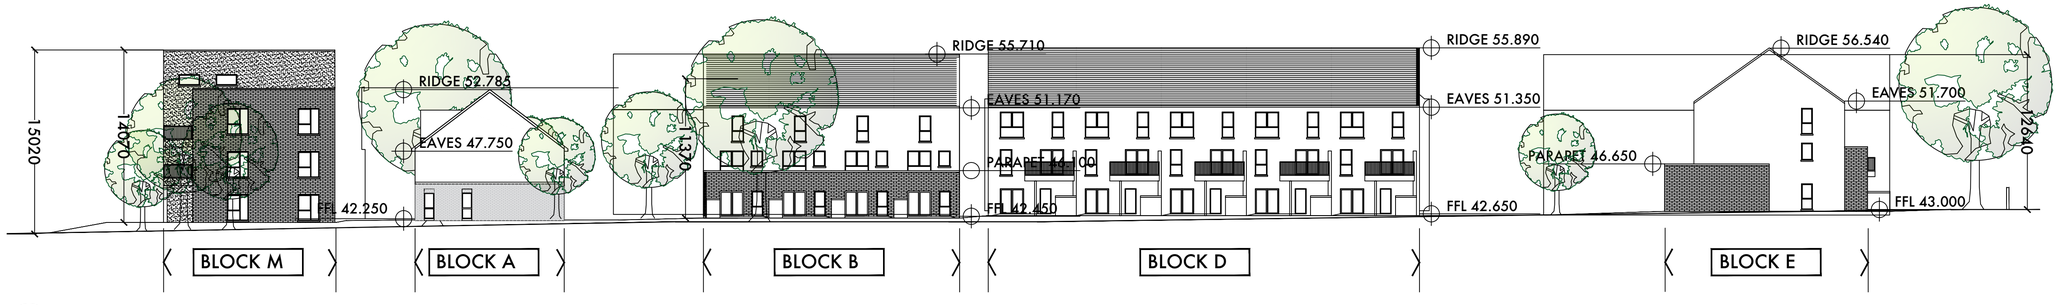

01 1005 Site Elevation - East
1:250

REV	DATE	REVISION DESCRIPTION	DRAWN BY

R. GRAHAM O'SULLIVAN ARCHITECT
ARCHITECT - DESIGNER - CONSTRUCTION CONSULTANT
68 EVERTON AVENUE, CLARA, DUBLIN 7, IRELAND D07 T327 E grahamo@rgoarchitect.com T. + 353 (0)87 472 7313

PROJECT	LANDS AT ARDSHANAVOOLEY
PROJECT LOCATION	KILLARNEY, CO. KERRY
CLIENT	WRIGHTWOOD
DRAWING TITLE	PROPOSED SITE ELEVATIONS

PROJECT NUMBER	10029	DATE	Oct 2024	DRAWN BY	GOS
DRAWING	1005	REV	03	SCALE	1:250
DRAWING PREPARED BY	GRAHAM O'SULLIVAN, 68 EVERTON AVENUE ,DUBLIN 7, D07 T327				
DRAWING STATUS	PLANNING				A1

DO NOT SCALE FROM THIS DRAWING
ALL DIMENSIONS ARE TO BE VERIFIED ON SITE BY THE CONTRACTOR.
ANY DISCREPANCY FOUND BETWEEN THIS DRAWING AND ANY OTHER DOCUMENTS MUST BE REPORTED IMMEDIATELY TO ARCHITECT.
USE ONLY THE LATEST REVISION OF THIS DRAWING (THE LATEST DRAWING IS ISSUED)
COPYRIGHT OF THIS DRAWING REMAINS WITH ARCHITECT
THIS DRAWING IS TO BE READ IN CONJUNCTION WITH THE EMPLOYER'S AND CONSULTANT'S PROJECT DOCUMENTS